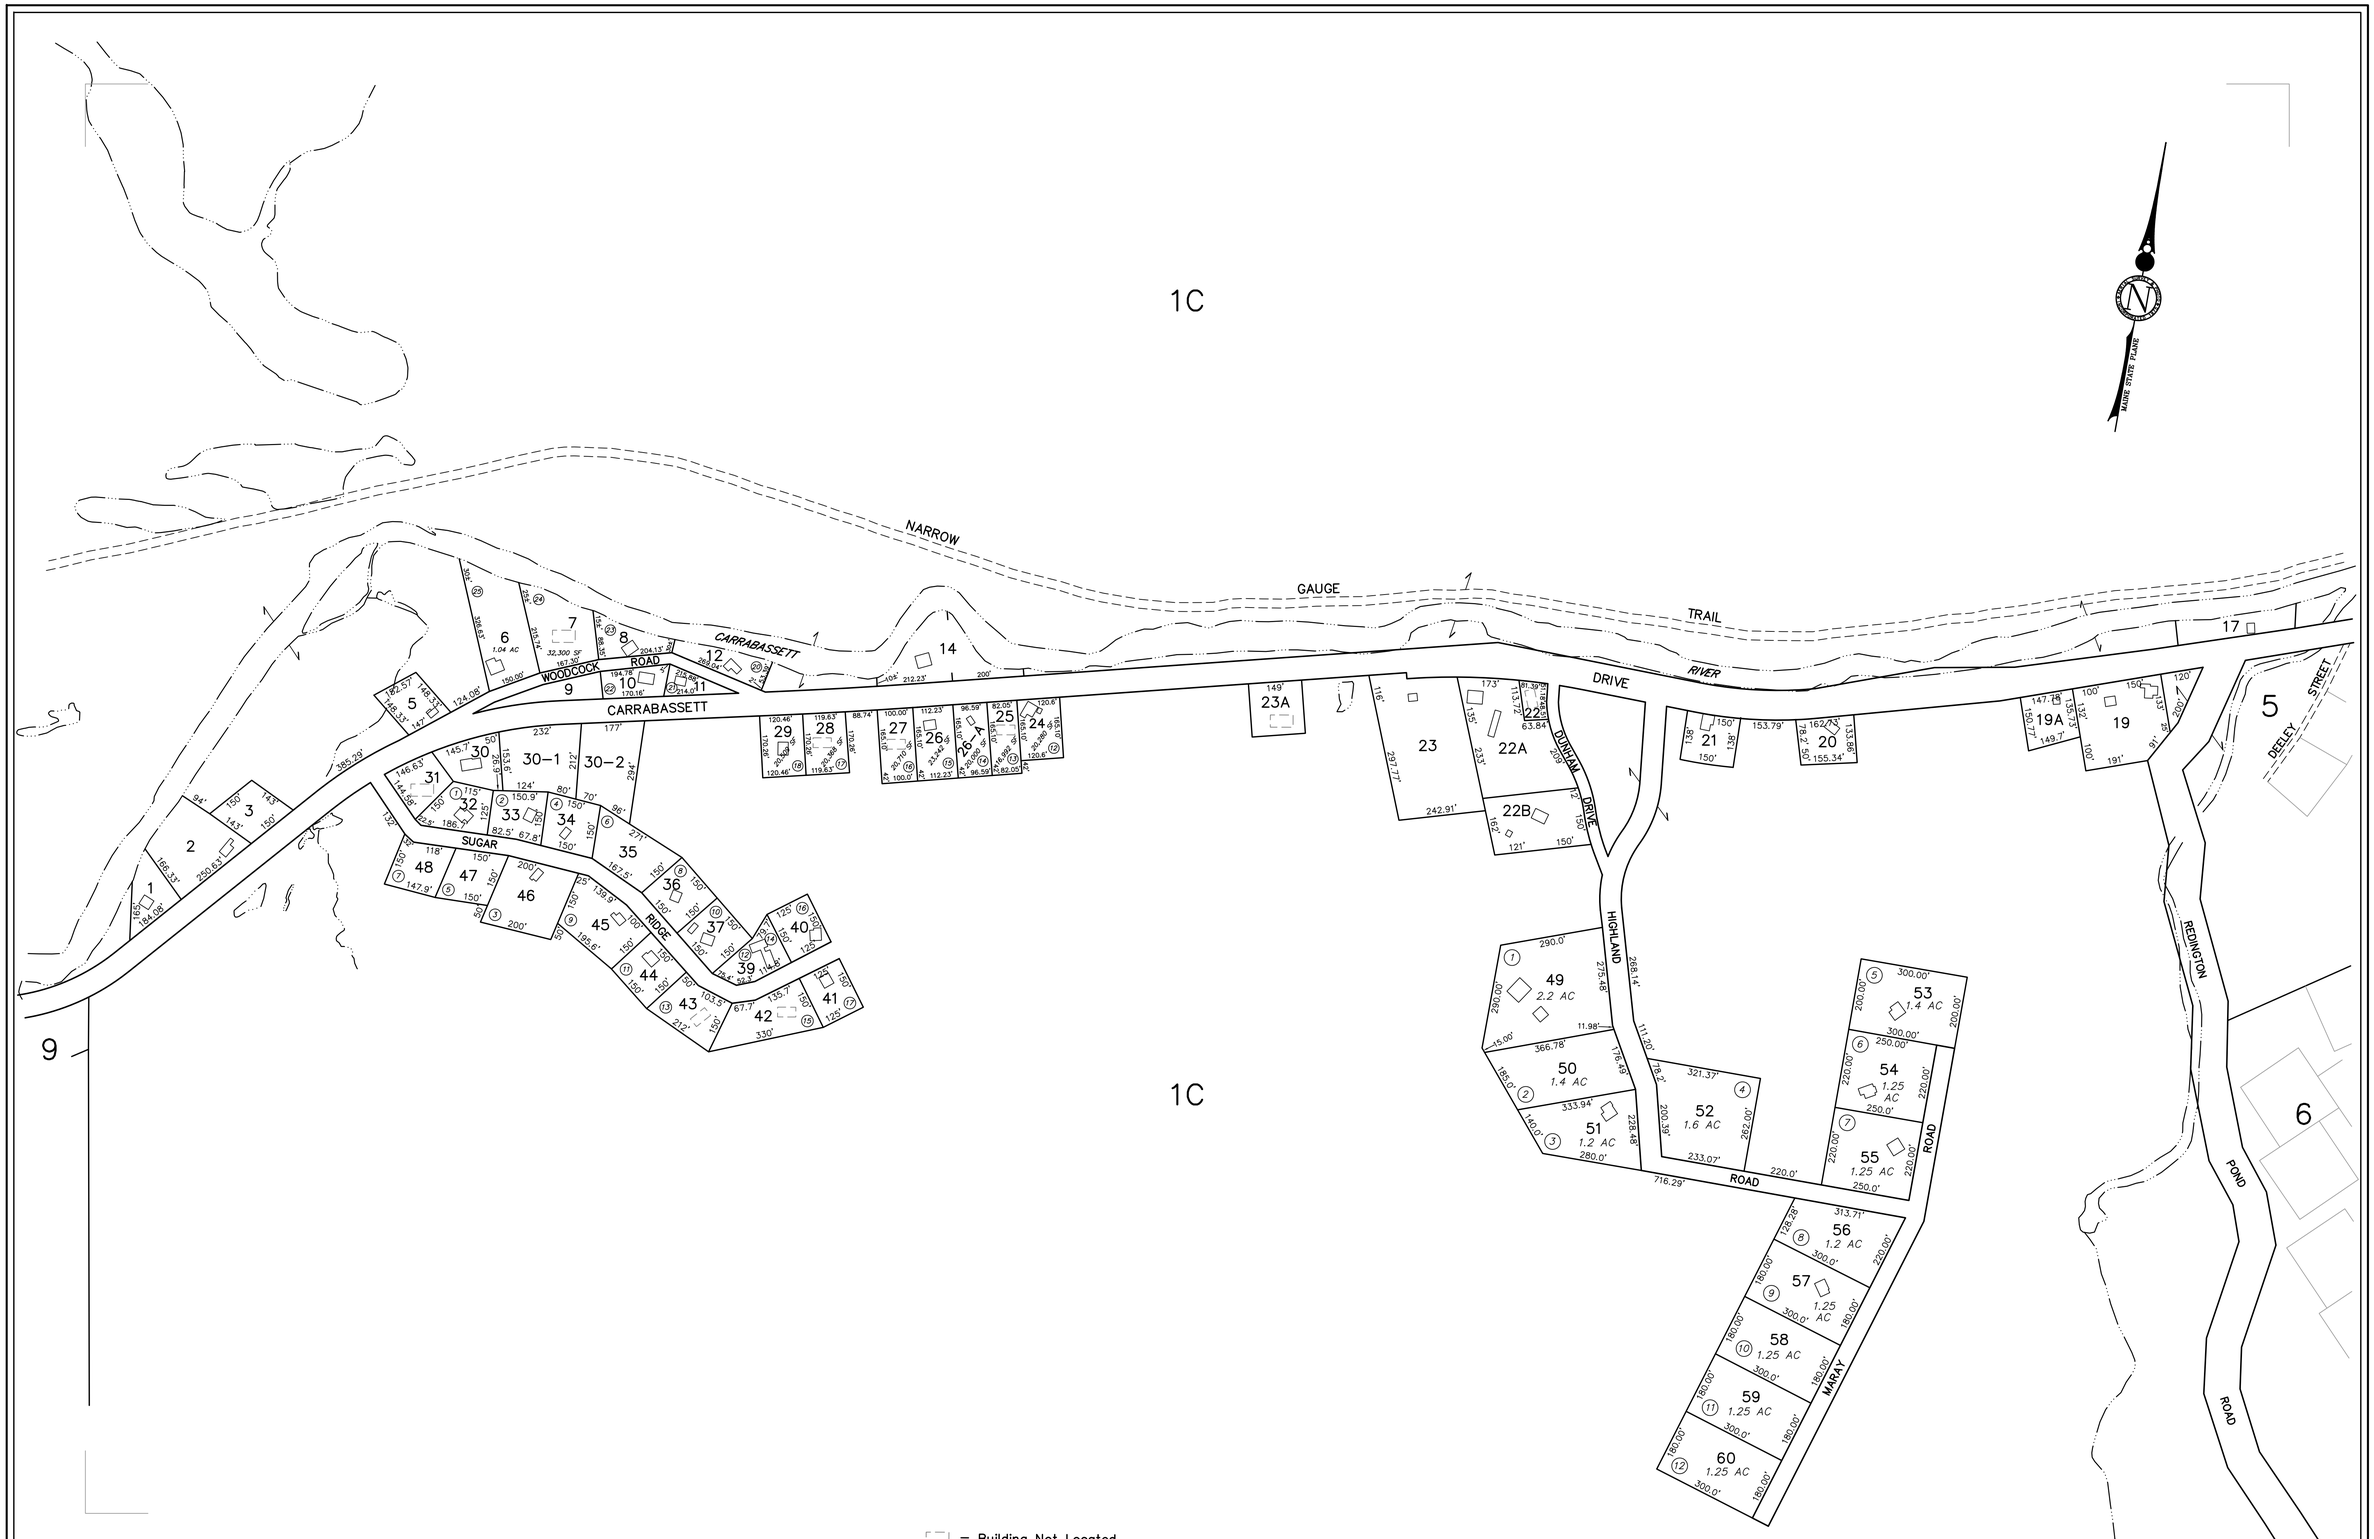


PREPARED BY: AERIAL SURVEY & PHOTO, INC.
AIRPORT ROAD, NORRIDGEWOCK, MAINE
(207) 634-2006

BASED ON PHOTOGRAPHY DATED: 04-30-99 and 05-11-99

NOTE: The Town of Carrabassett Valley assumes no responsibility for the accuracy of individual parcels represented on this map. For assessment purposes only. Not to be used for conveyances or legal description.

= Building Not Located

LEGEND:

| | | | |
|---|---|---|---|
| PARCEL NUMBER | 388 | LINE DIMENSION | 161.21' |
| BUILDING FOOTPRINT | | PARCEL AREA | 20,000 SF OR 7.000 AC |
| MATCH LINE | Part of Map/Lot | SUBDIVISION LOT NO. | 9 |
| PAPER STREET | | ADJACENT MAP | 12 |

100 0 200 400 600 800 FEET

HORIZONTAL DATUM: MAINE STATE PLANE COORDINATE SYSYTEM WEST ZONE, NAD 1983

PROPERTY MAP

# CARRABASSETT VALLEY

FRANKLIN COUNTY, MAINE

SCALE: 1"=200' APRIL 1, 2013