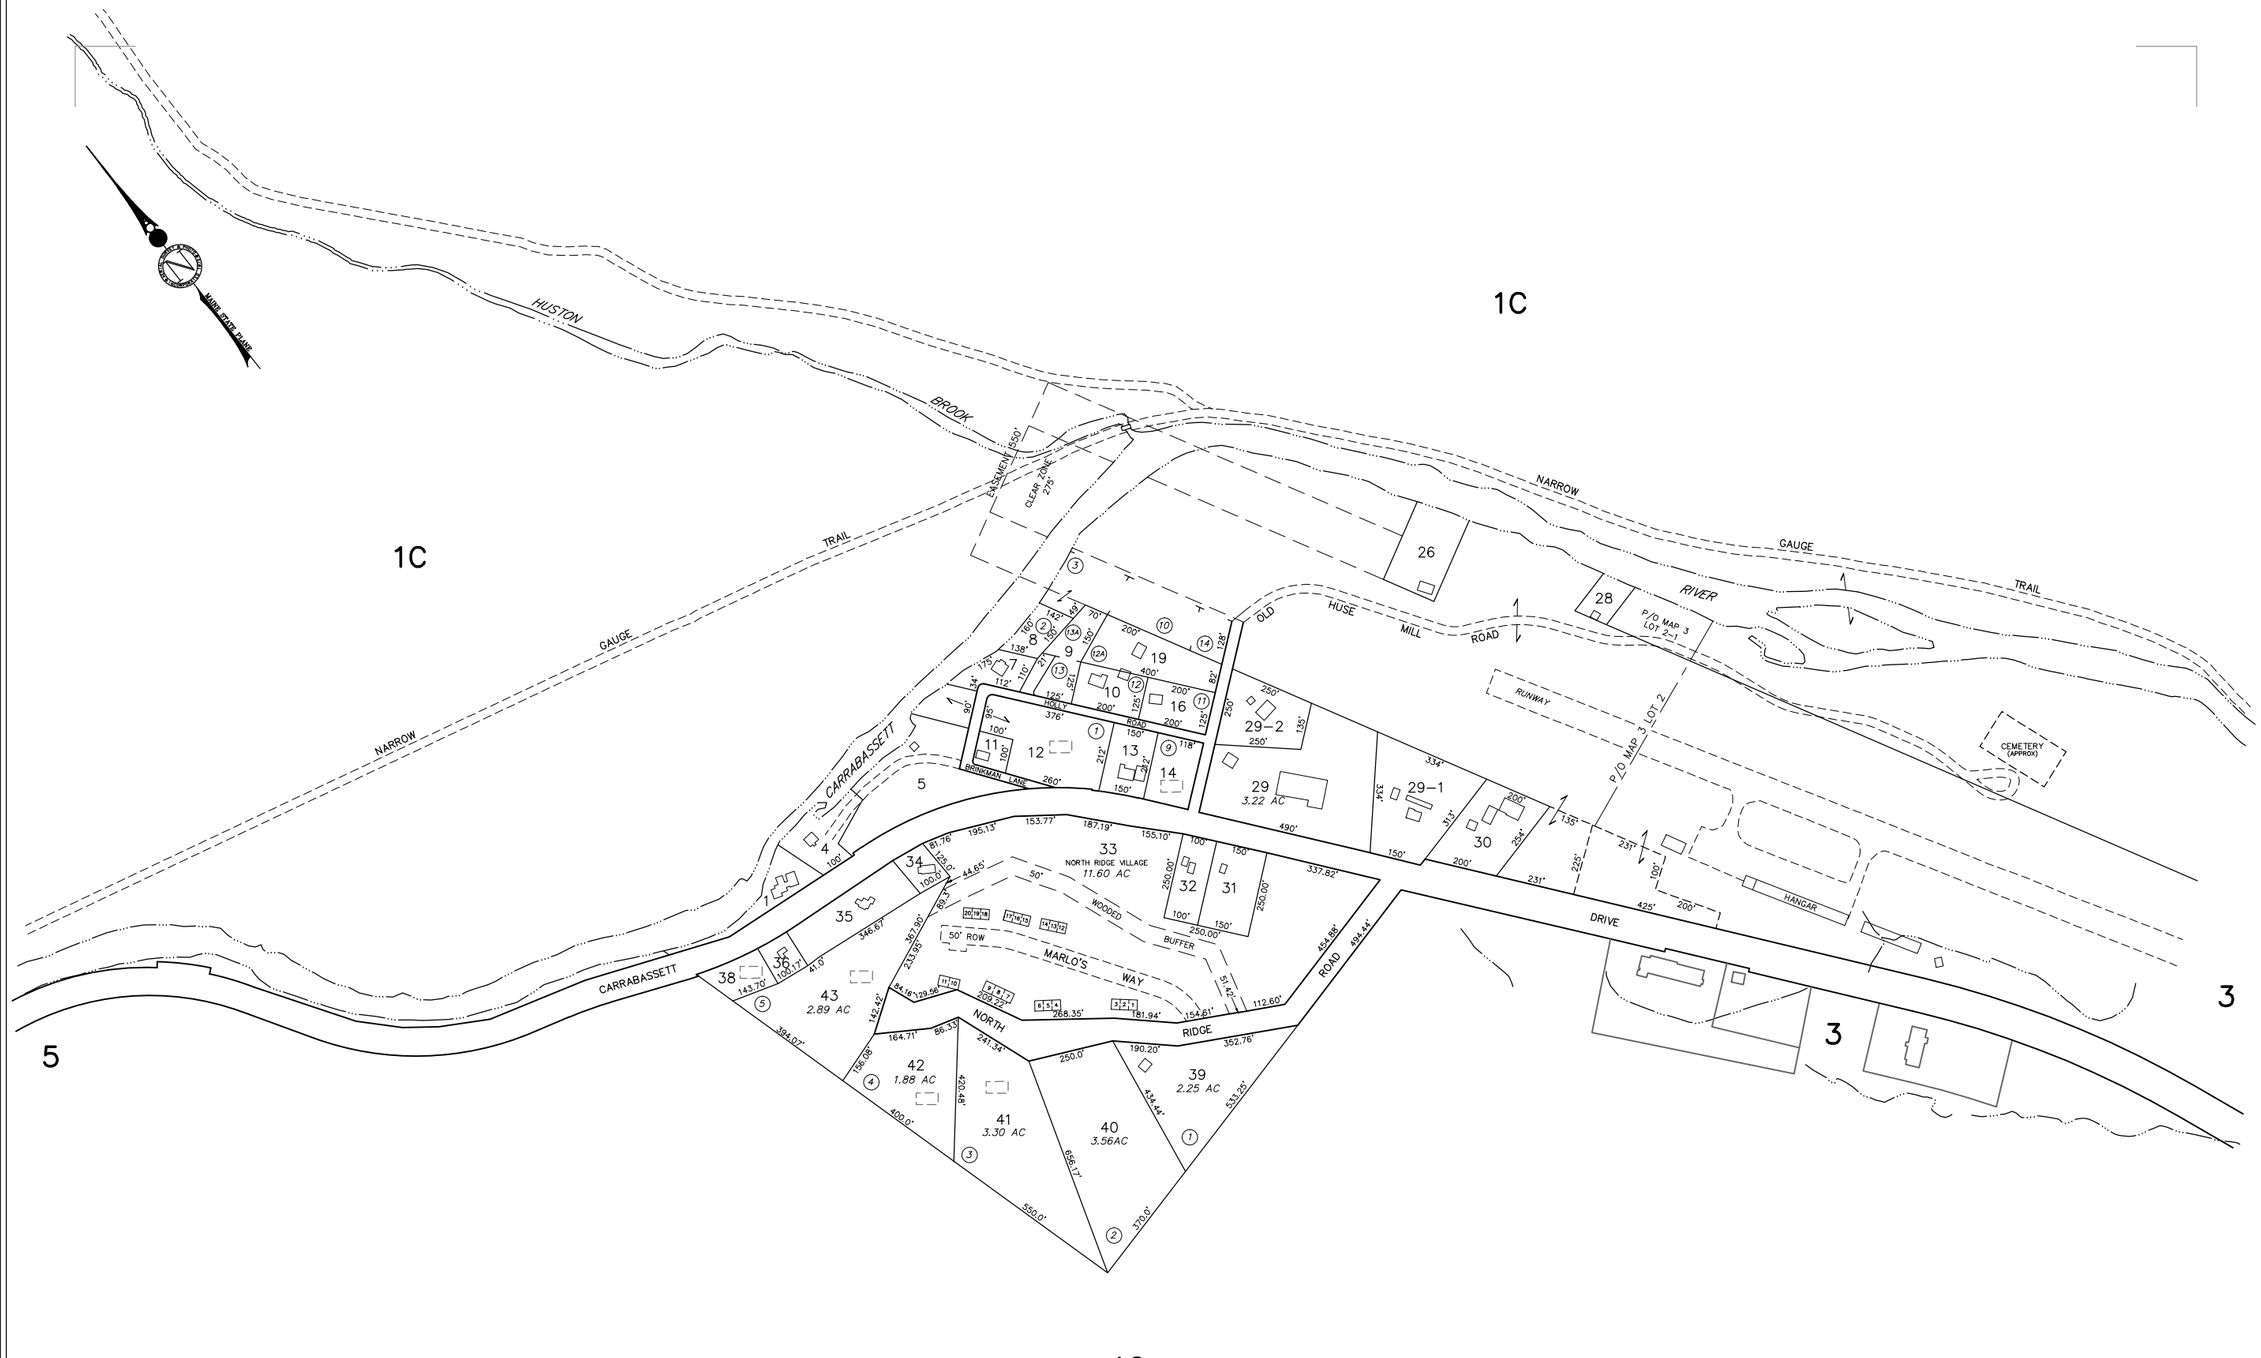

PREPARED BY: AERIAL SURVEY & PHOTO, INC.
AIRPORT ROAD, NORRIDGEWOCK, MAINE
(207) 634-2006

BASED ON PHOTOGRAPHY DATED: 04-30-99 and 05-11-99

NOTE: The Town of Carrabassett Valley assumes no responsibility for the accuracy of individual parcels represented on this map. For assessment purposes only. Not to be used for conveyances or legal description.

[ ] = Building Not Located

LEGEND:

PARCEL NUMBER	388	LINE DIMENSION	161.21'
BUILDING FOOTPRINT		PARCEL AREA	20,000 SF OR 7.000 AC
MATCH LINE	Part of Map/Lot	SUBDIVISION LOT NO.	9
PAPER STREET		ADJACENT MAP	12

100 0 200 400 600 800 FEET

HORIZONTAL DATUM: MAINE STATE PLANE COORDINATE SYSYTEM
WEST ZONE, NAD 1983

PROPERTY MAP

CARRABASSETT VALLEY

FRANKLIN COUNTY, MAINE

SCALE: 1"=200' APRIL 1, 2018